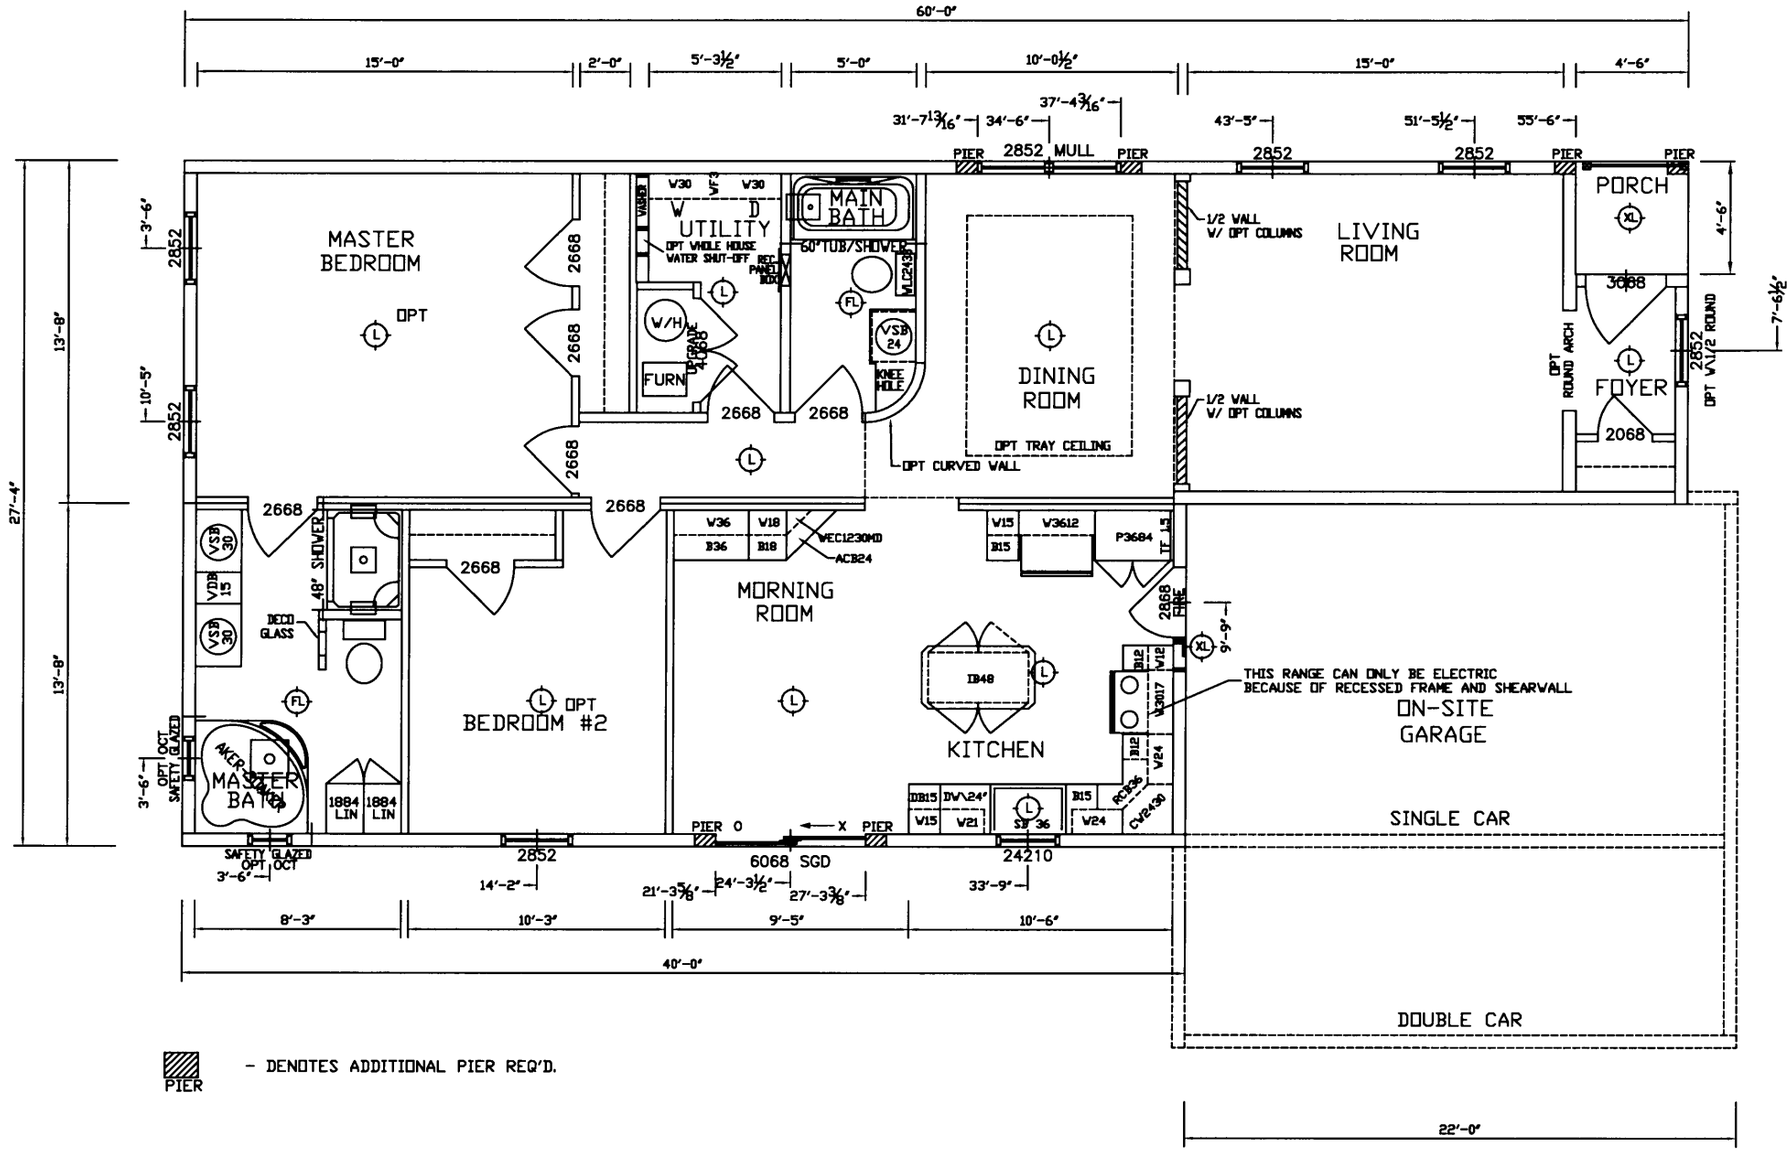

NO	DATE	REVISION / DESCRIPTION	BY
1	10/21	UPDATED BATH +2"/ -2" FROM BR#2	JAMIE

RITZ-CRAFT CORPORATION

STARTED:	DEALER/BUILDER:	SCALE:	CO #:
TO SALES:	CUSTOMER:	DRAWN BY:	SN:
SALES:	RC REP:		
DATE:	STATE:		SHEET #:
CONFIRM COMPLETE:			
PERMIT SET COMPLETE:			